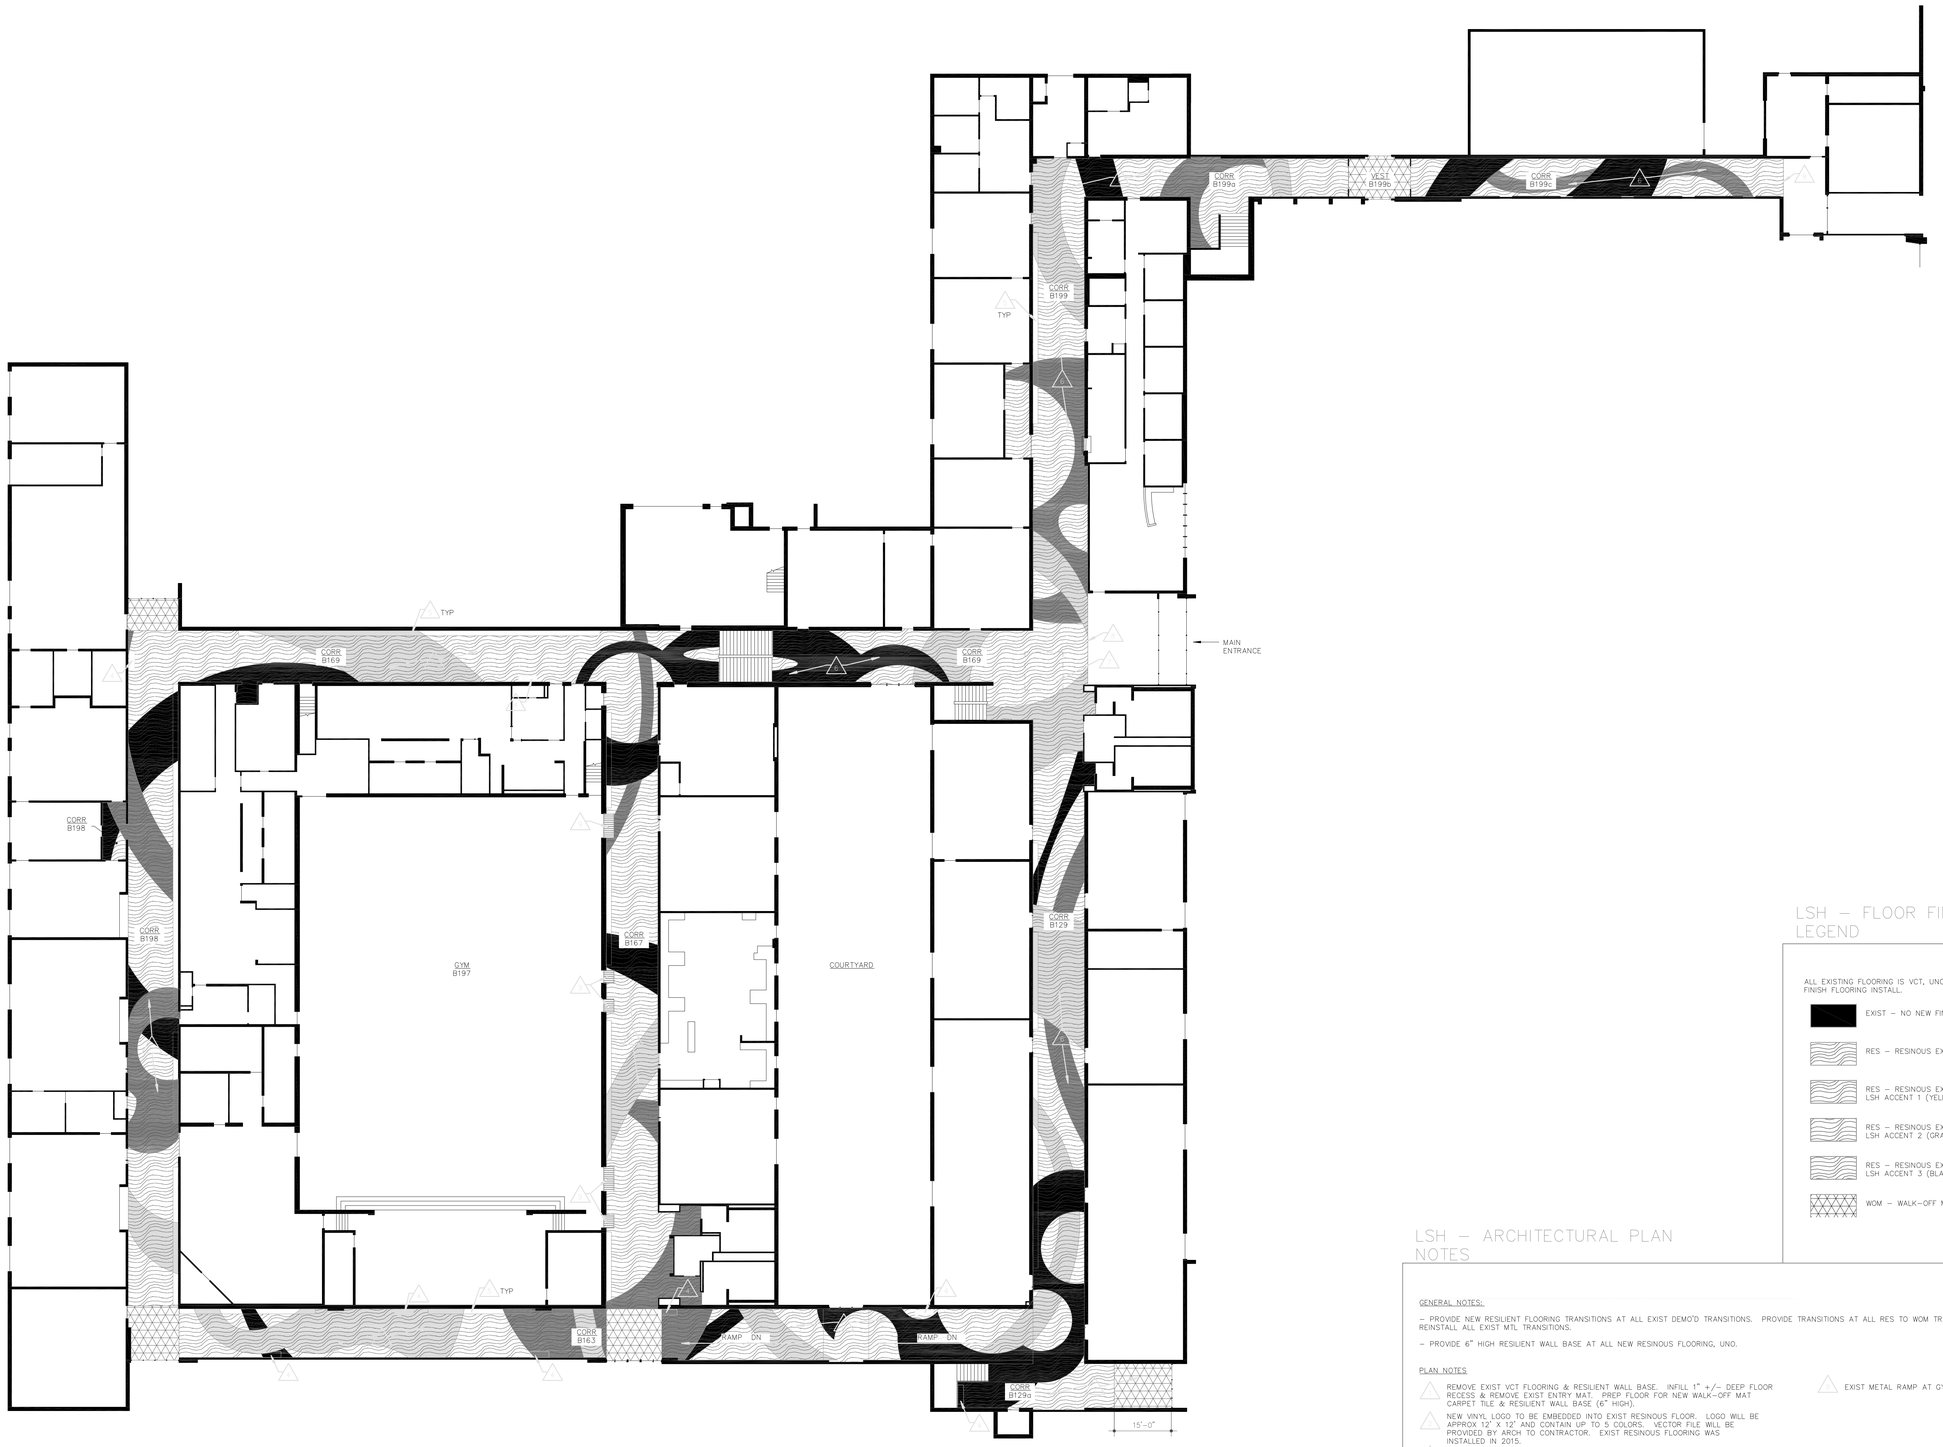

1 LEE'S SUMMIT HIGH SCHOOL – B BUILDING
1/16" = 1'-0"

LSH – FLOOR FINISH PLAN LEGEND

ALL EXISTING FLOORING IS VCT, UNO. PROVIDE ALL DEMO & FLOOR PREP FOR NEW FINISH FLOORING INSTALL.

- EXIST – NO NEW FINISH; EXISTING TO REMAIN
- RES – RESINOUS EXPOXY FLOORING
- RES – RESINOUS EXPOXY FLOORING LSH ACCENT 1 (YELLOW)
- RES – RESINOUS EXPOXY FLOORING LSH ACCENT 2 (GRAY)
- RES – RESINOUS EXPOXY FLOORING LSH ACCENT 3 (BLACK)
- WOM – WALK-OFF MAT (CARPET TILE)

LSH – ARCHITECTURAL PLAN NOTES

GENERAL NOTES:

– PROVIDE NEW RESILIENT FLOORING TRANSITIONS AT ALL EXIST DEMO'D TRANSITIONS. PROVIDE TRANSITIONS AT ALL RES TO WOM TRANSITIONS & ALL RES TO RUBBER STAIR TREADS. REINSTALL ALL EXIST MTL TRANSITIONS.

– PROVIDE 6" HIGH RESILIENT WALL BASE AT ALL NEW RESINOUS FLOORING, UNO.

PLAN NOTES:

1. REMOVE EXIST VCT FLOORING & RESILIENT WALL BASE. INFILL 1" +/- DEEP FLOOR RECESS & REMOVE EXIST ENTRY MAT. PREP FLOOR FOR NEW WALK-OFF MAT CARPET TILE & RESILIENT WALL BASE (6" HIGH).
2. NEW VINYL LOGO TO BE EMBEDDED INTO EXIST RESINOUS FLOOR. LOGO WILL BE APPROX 12' X 12' AND CONTAIN UP TO 5 COLORS. VECTOR FILE WILL BE PROVIDED BY ARCH TO CONTRACTOR. EXIST RESINOUS FLOORING WAS INSTALLED IN 2015.
3. REMOVE EXIST VCT FLOORING & RESILIENT WALL BASE AT STAIR LANDINGS. INSTALL NEW RESINOUS FLOORING & RESILIENT WALL BASE (6" HIGH) AT LANDINGS.
4. EXIST FAN COIL UNIT. OWNER WILL UNINSTAL & REINSTALL FOR FLOORING WORK AT CORRIDORS.
5. EXIST CORR LOCKERS ON WD PLATFORM BASE.
6. REMOVE ALL EXIST VCT & RESILIENT WALL BASE AT CORRIDORS. PREP FLOOR FOR NEW WALL BASE & FINISH FLOORING INSTALL.
7. NEW VINYL LOGO TO BE EMBEDDED INTO NEW RESINOUS FLOOR. LOGO WILL BE APPROX 10' X 10' AND CONTAIN UP TO 5 COLORS. VECTOR FILE WILL BE PROVIDED BY ARCH TO CONTRACTOR.
8. EXIST METAL THRESHOLD TRANSITION AT EDGE OF EXIST ENTRY MAT CARPET TILES. REMOVE & REINSTALL THRESHOLD FOR NEW RESINOUS FLOORING INSTALLATION.
9. EXIST METAL RAMP AT GYM ENTRANCES. RAMP IS TO REMAIN.

HTK ARCHITECTS PA

DATE:
4/6/2017

REVISED

LEE'S SUMMIT R7 2017 SUMMER IMPROVEMENTS

Lee's Summit R7 School District
502 SE Transport Drive Lee's Summit, MO 64081

SHEET CONTENTS:
LSHS – B BUILDING

HTK PROJECT NUMBER: 1610.01

SHEET NUMBER:
LSH-A102

ORIGINAL CONTRACT DOCUMENTS